GROUND
FLOOR PLAN

01	ENTRANCE GATE	
02	EXIT GATE	
03	WATER BODY	
04	VISITOR PARKING	
05	BASEMENT ENTRY / EXIT	
06	TRIPLE HEIGHT ATRIUM	(57' 0" X 44' 2")
07	HANDICAP TOILET	(8' 0" X 5' 4")
08	TOILET	(4' 0" X 4' 0")
09	TOILET	(6' 0" X 4' 0")
10	TOILET	(5' 0" X 4' 0")
11	TWO WAY ESCALATOR	
12	DOUBLE HEIGHT FOYER	(37' 0" X 26' 8")

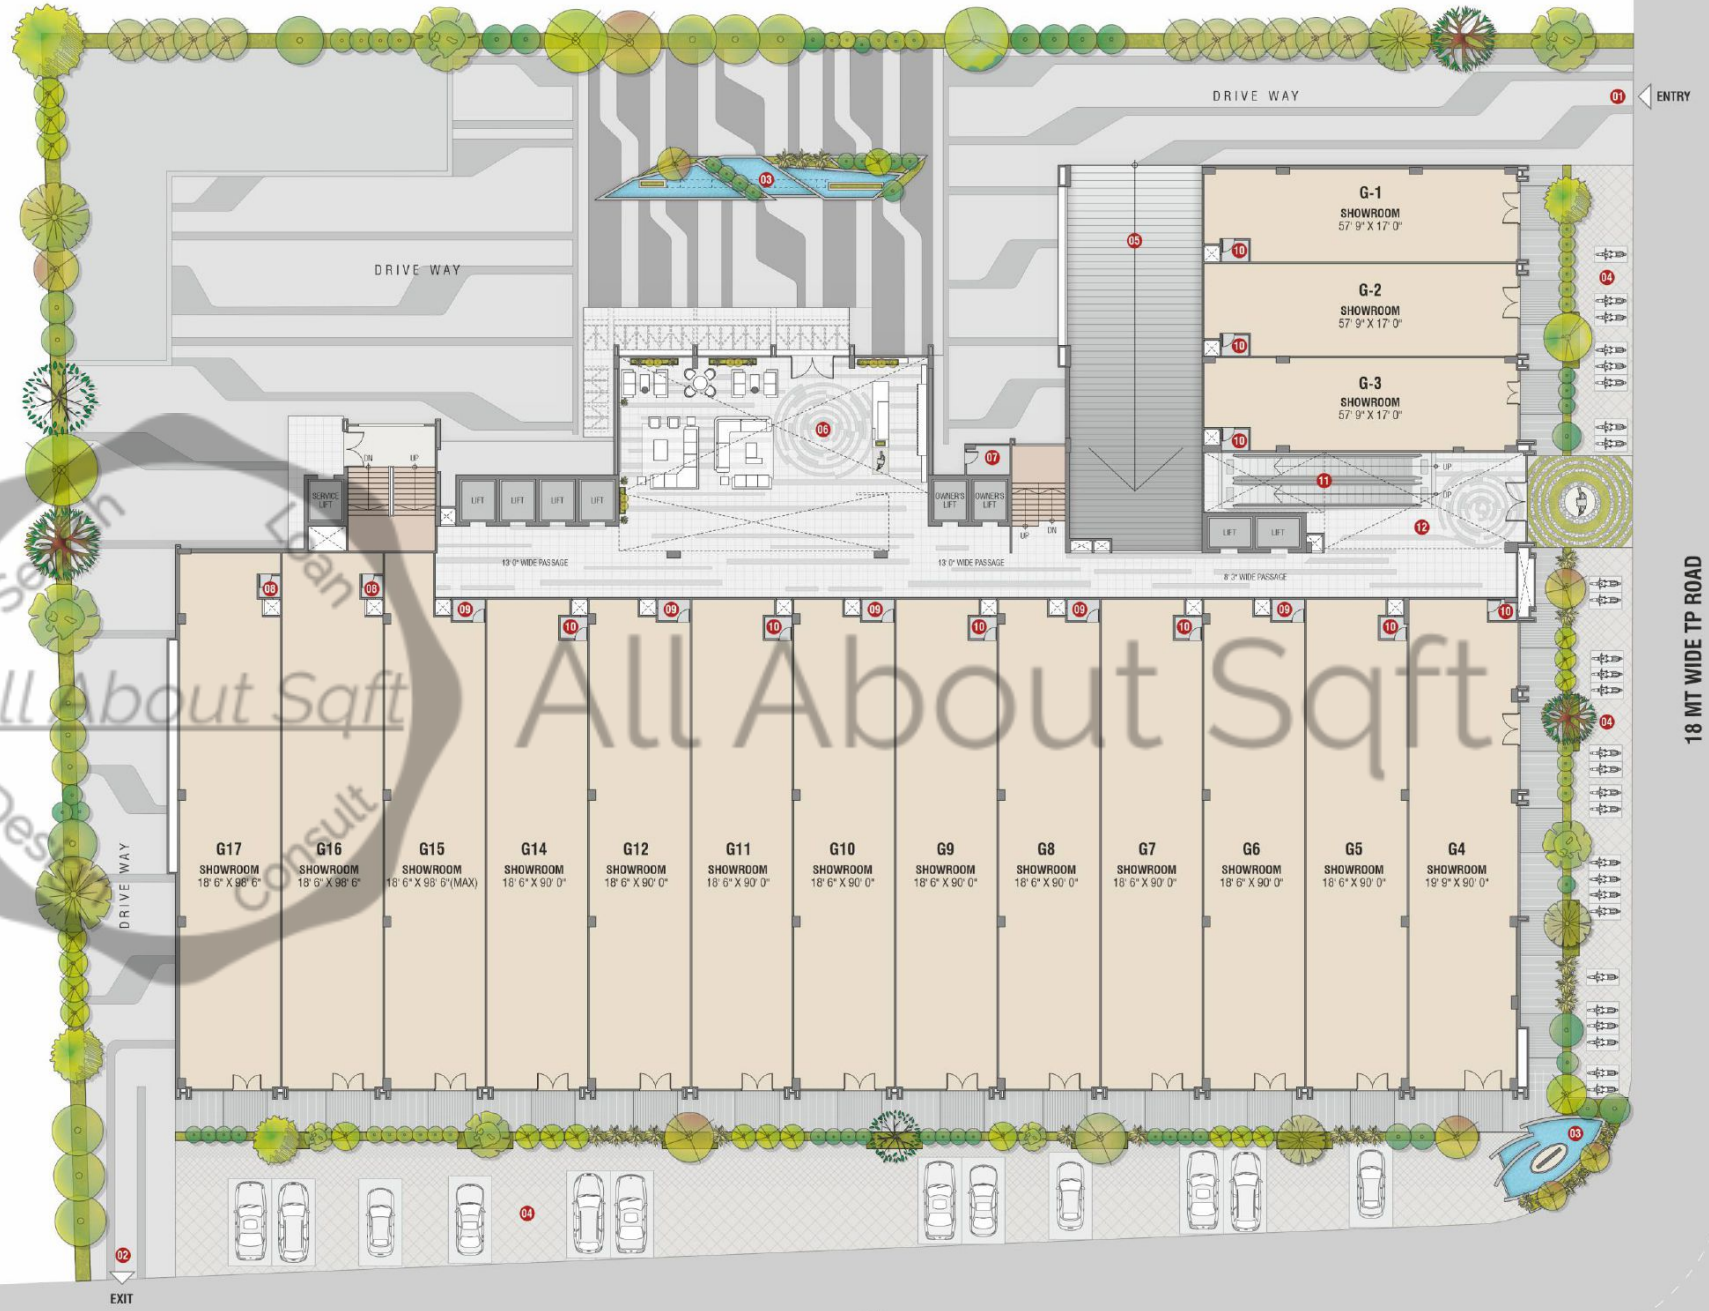

All About Sqft
Search Loan Design Consult
All About Sqft

FIRST
FLOOR PLAN

01	TOILET	(4' 0" X 5' 0")
02	TOILET	(5' 0" X 4' 0")
03	TOILET	(6' 0" X 4' 0")
04	COMMON TOILET	(8' 0" X 5' 4")
05	TWO WAY ESCALATOR	

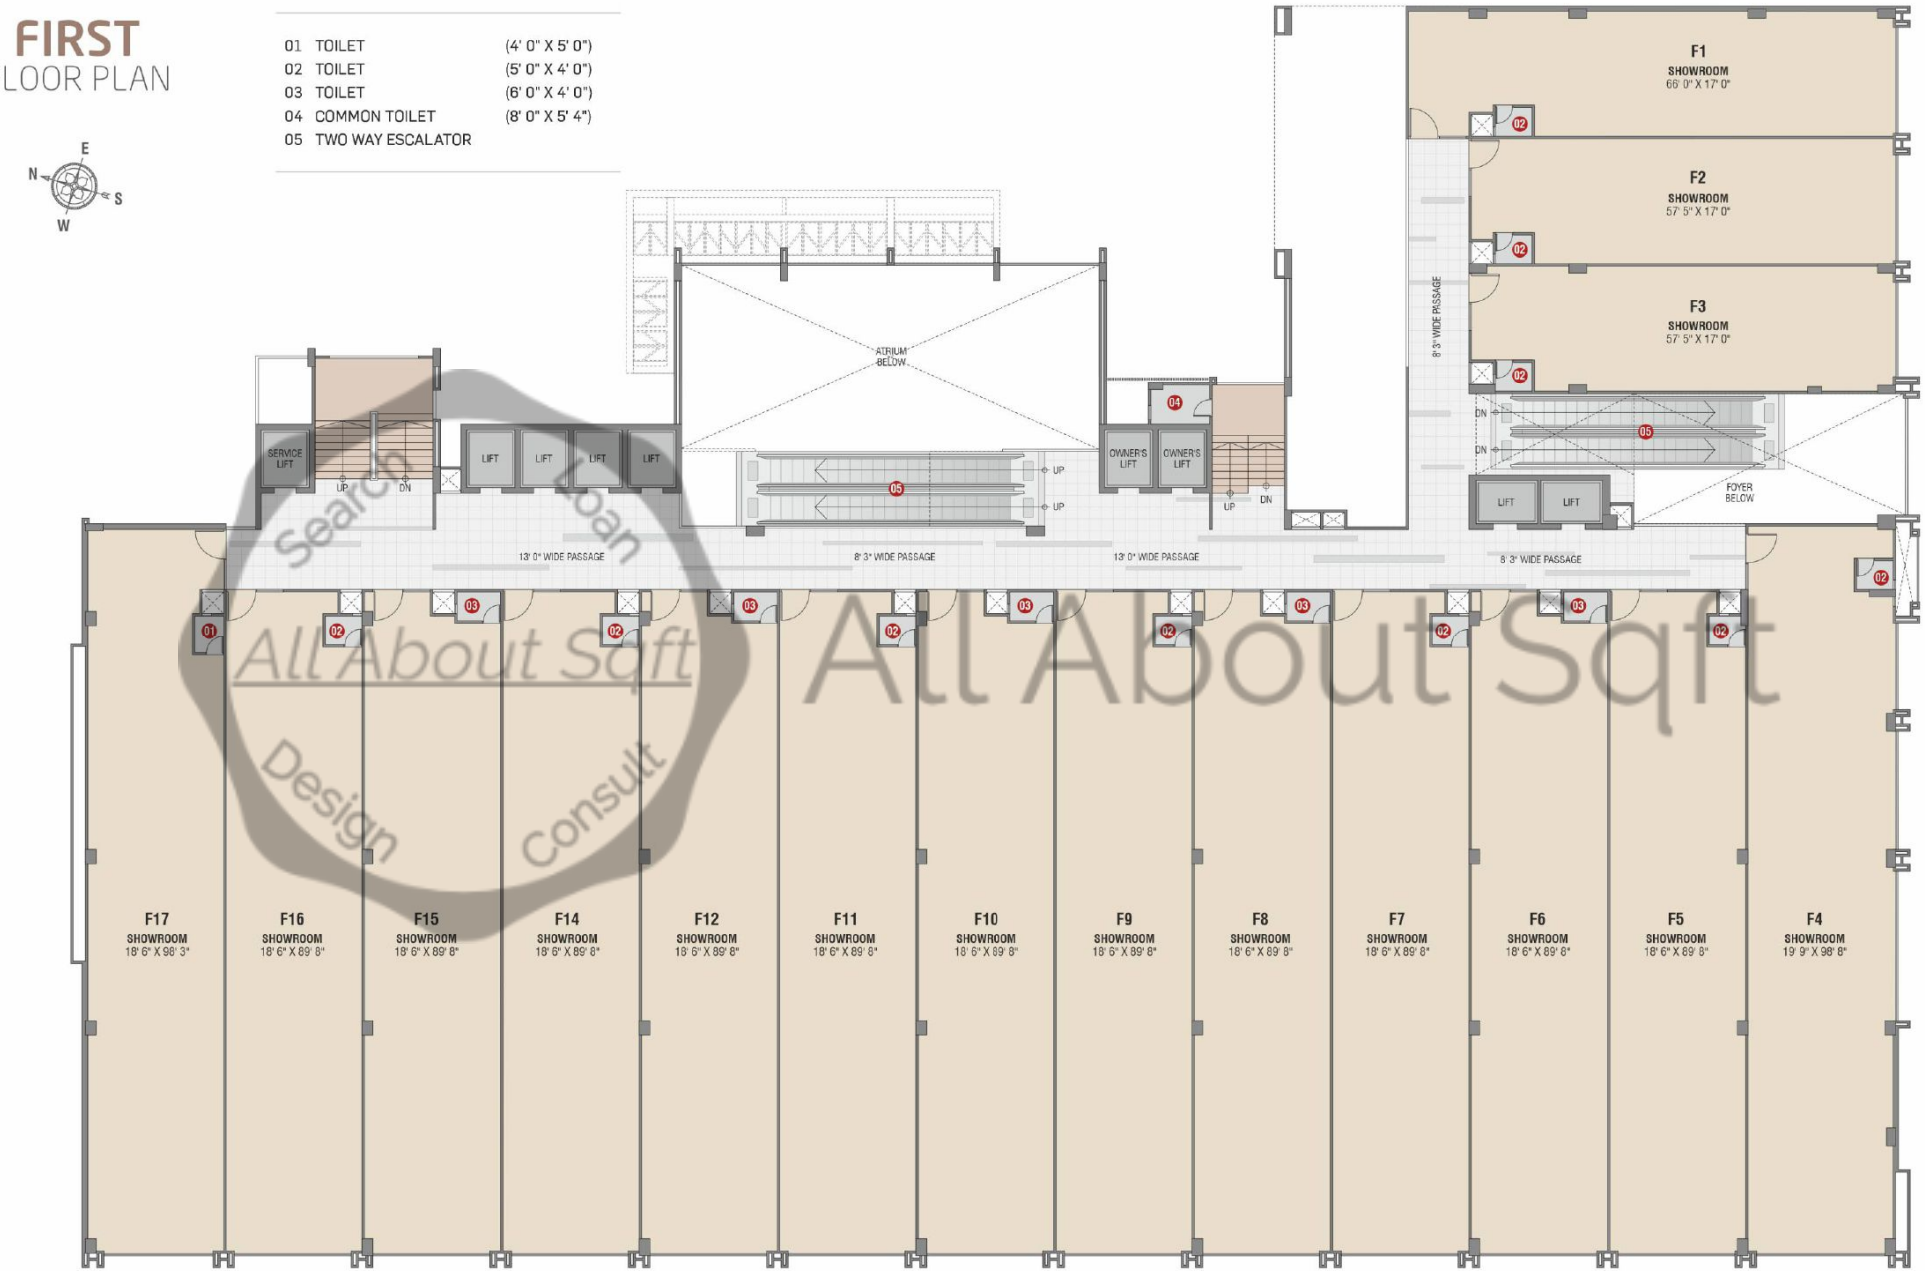

Search Loan All About Sqft Design Consult
All About Sqft

SECOND
FLOOR PLAN

01	TOILET	(4' 0" X 5' 0")
02	TOILET	(5' 0" X 4' 0")
03	TOILET	(6' 0" X 4' 0")
04	COMMON TOILET	(8' 0" X 5' 4")
05	TWO WAY ESCALATOR	
06	RESTAURANT WAITING LOUNGE	(18'6" X 35'9")
07	DINING AREA	(24' 10" X 28' 8")
08	COMMON OPEN TERRACE	(45' 0" X 34' 9")

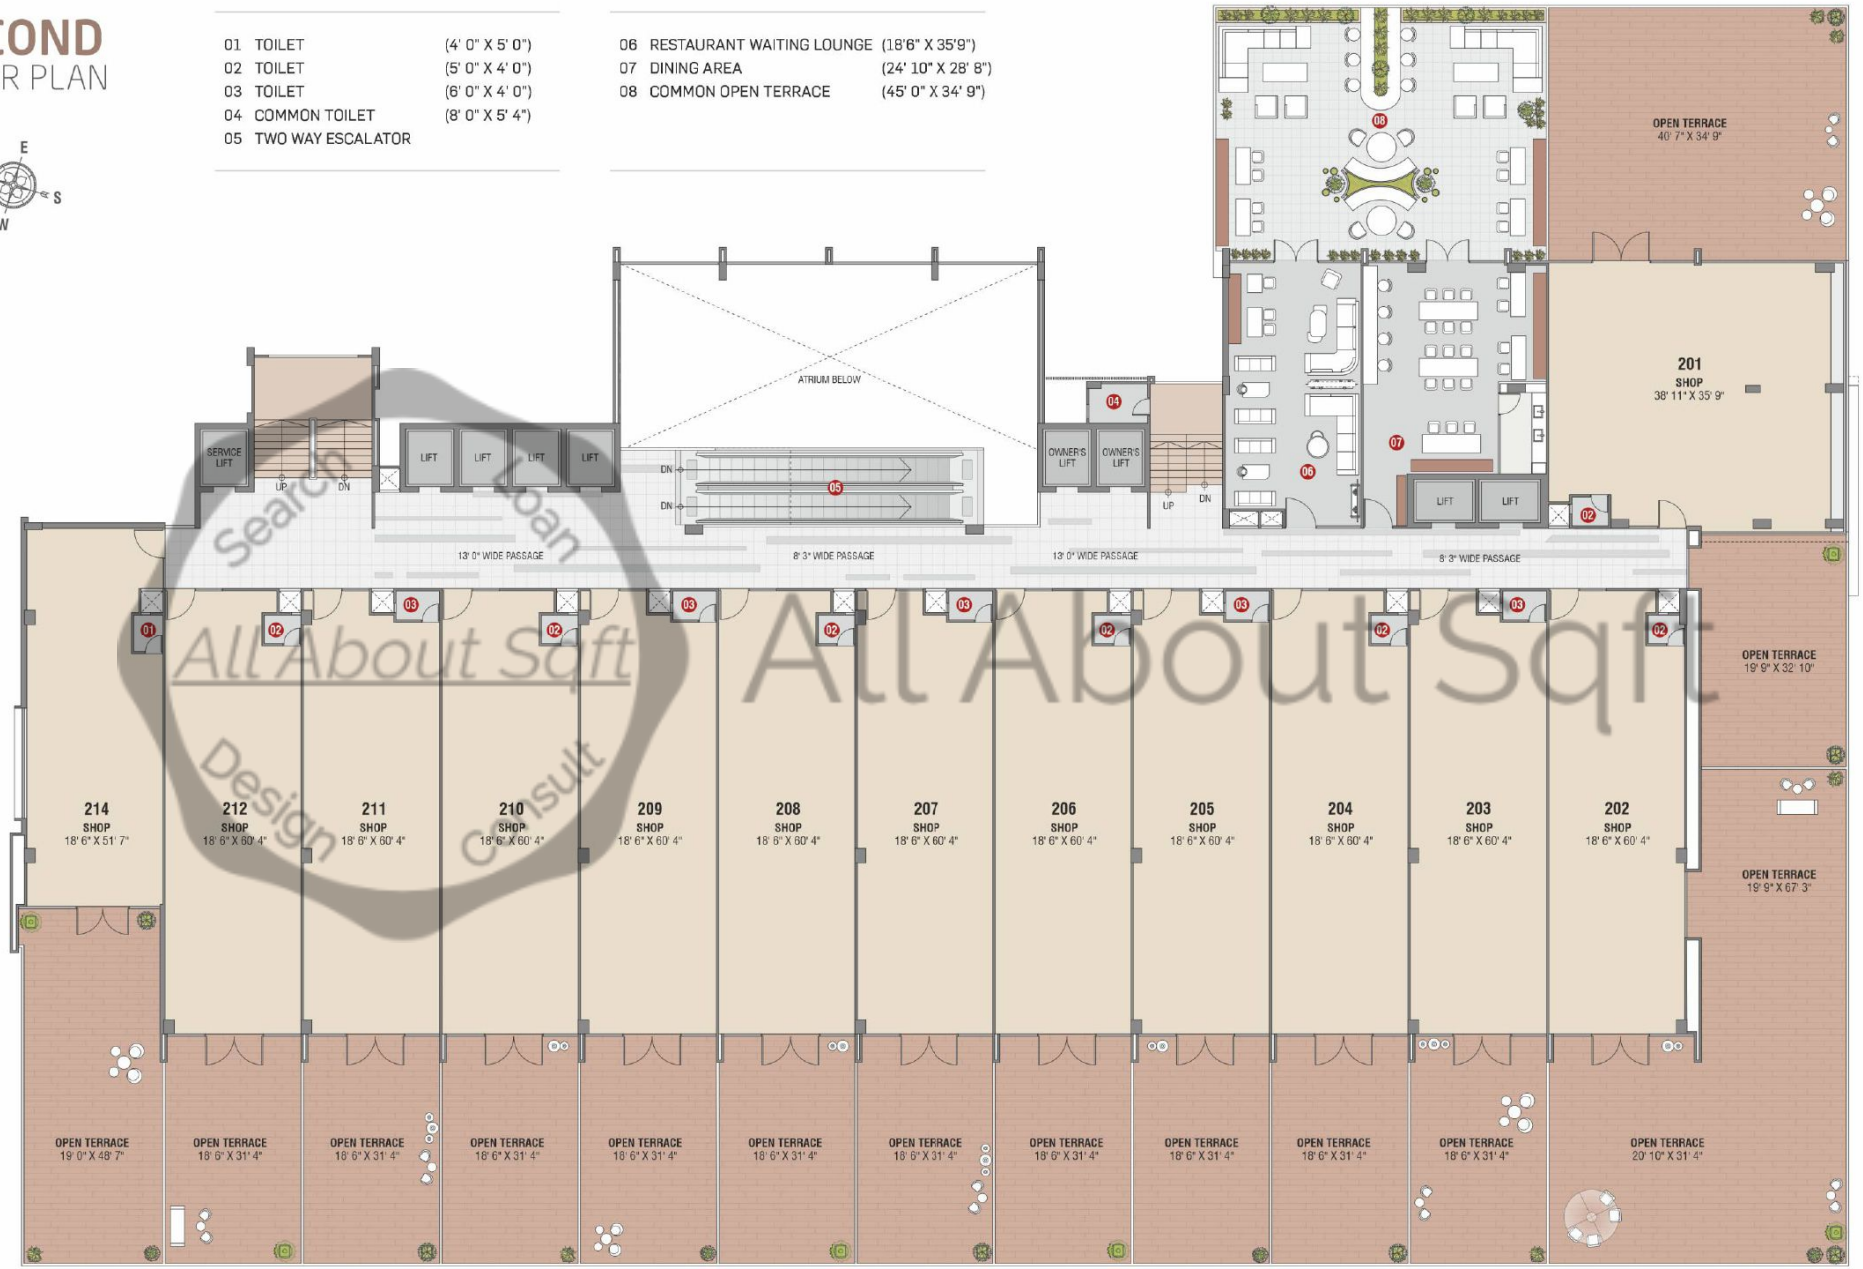

All About Sqft
Search Loan Design Consult
All About Sqft

THIRD
FLOOR PLAN

01	TOILET	(4' 0" X 5' 0")
02	TOILET	(5' 0" X 4' 0")
03	TOILET	(6' 0" X 4' 0")
04	COMMON TOILET	(8' 0" X 5' 4")
05	OPEN TERRACE / SMOKING ZONE	58' 3" X 37' 7"
06	OPEN TERRACE / SMOKING ZONE	24' 2" X 35' 6"

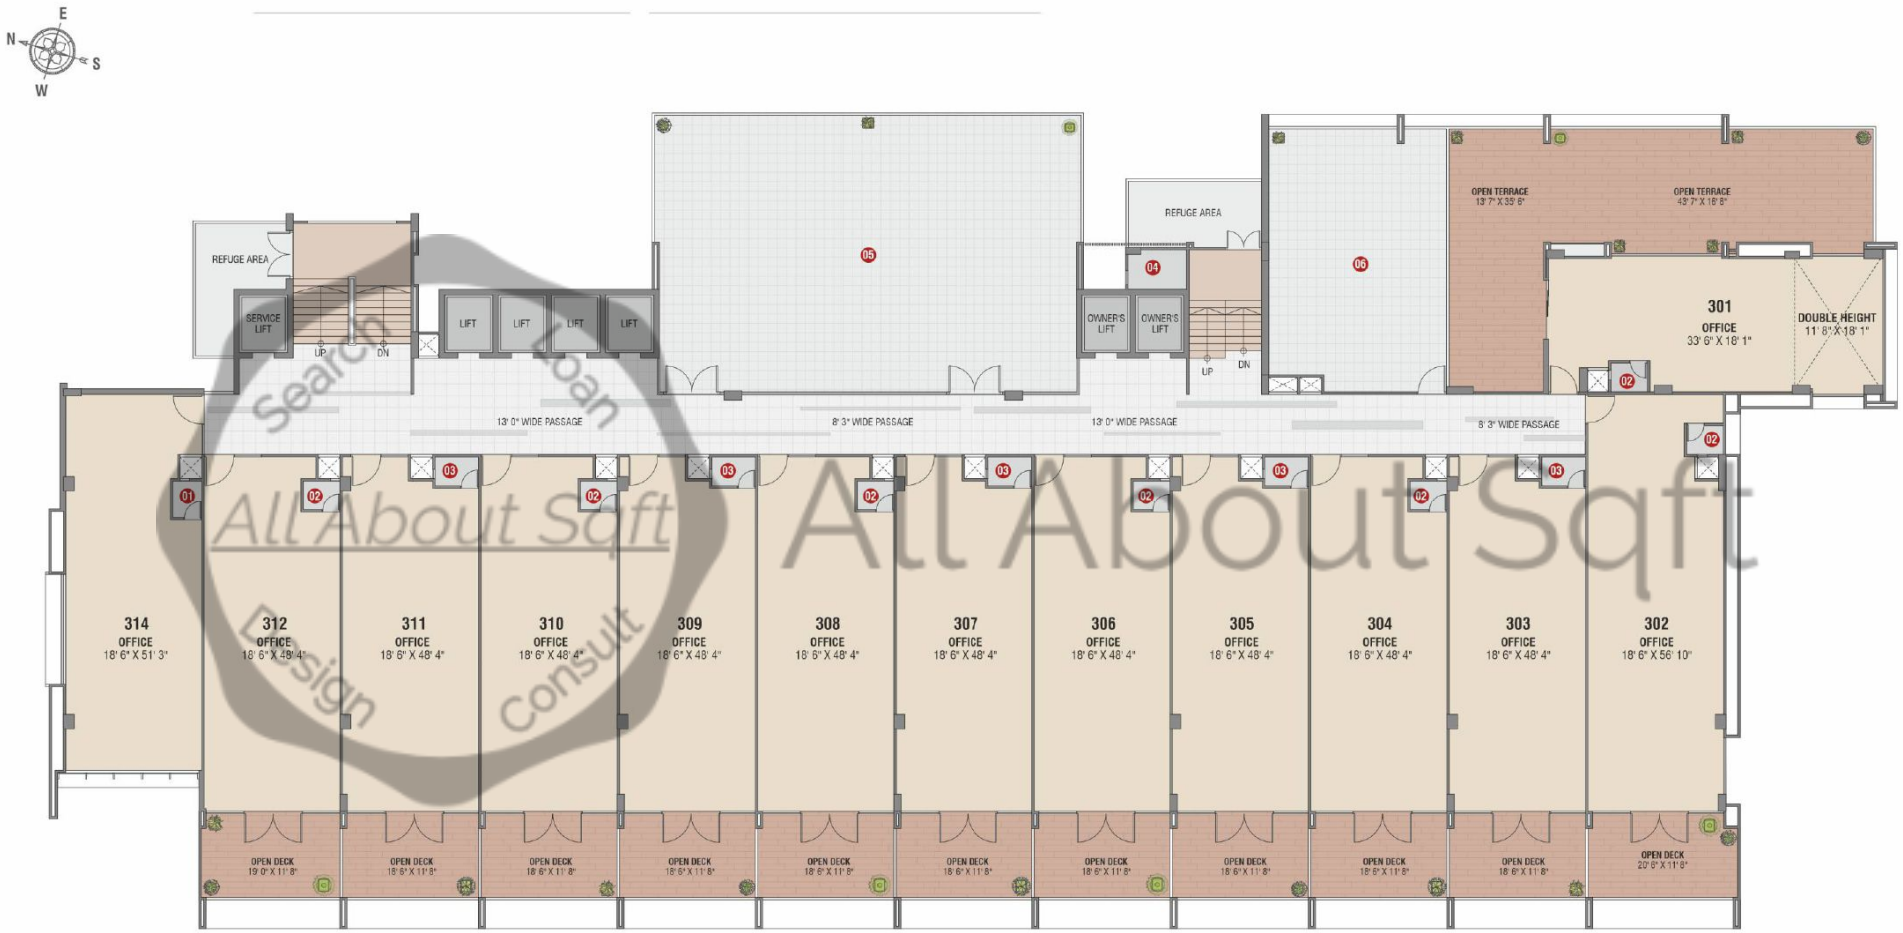

Search Loan Design Consult
All About Sqft
All About Sqft

FOURTH
FLOOR PLAN

01	TOILET	(4' 0" X 5' 0")	04	TOILET	(4' 0" X 3' 9")
02	TOILET	(5' 0" X 4' 0")	05	COMMON TOILET	(8' 0" X 5' 4")
03	TOILET	(5' 0" X 4' 6")			

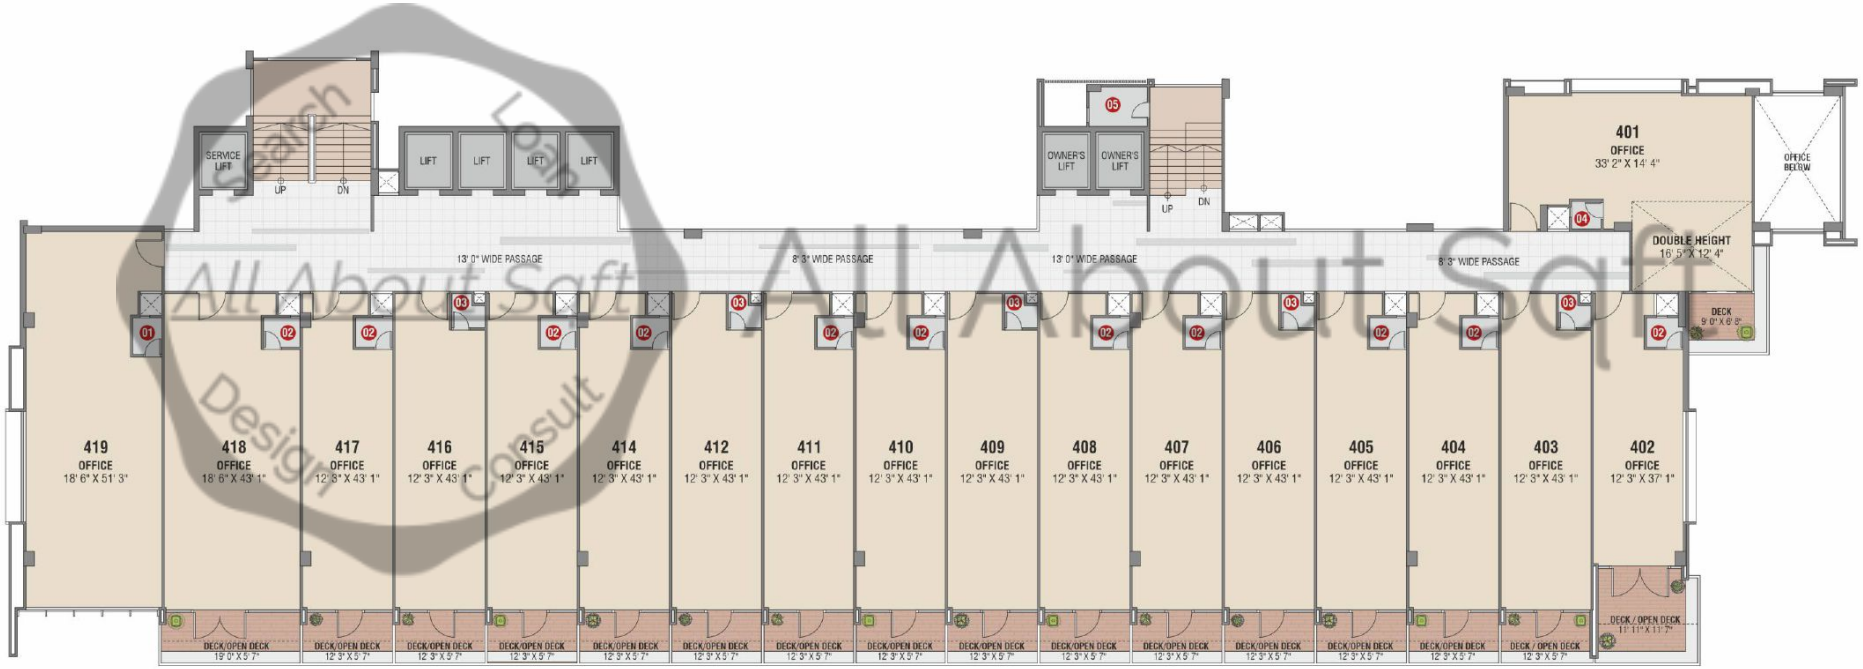

Research Labs Design Consult All About Saft

FIFTH
FLOOR PLAN

01	TOILET	(4' 0" X 5' 0")	04	TOILET	(4' 0" X 3' 9")
02	TOILET	(5' 0" X 4' 0")	05	COMMON TOILET	(8' 0" X 5' 4")
03	TOILET	(5' 0" X 4' 6")			

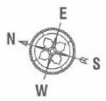

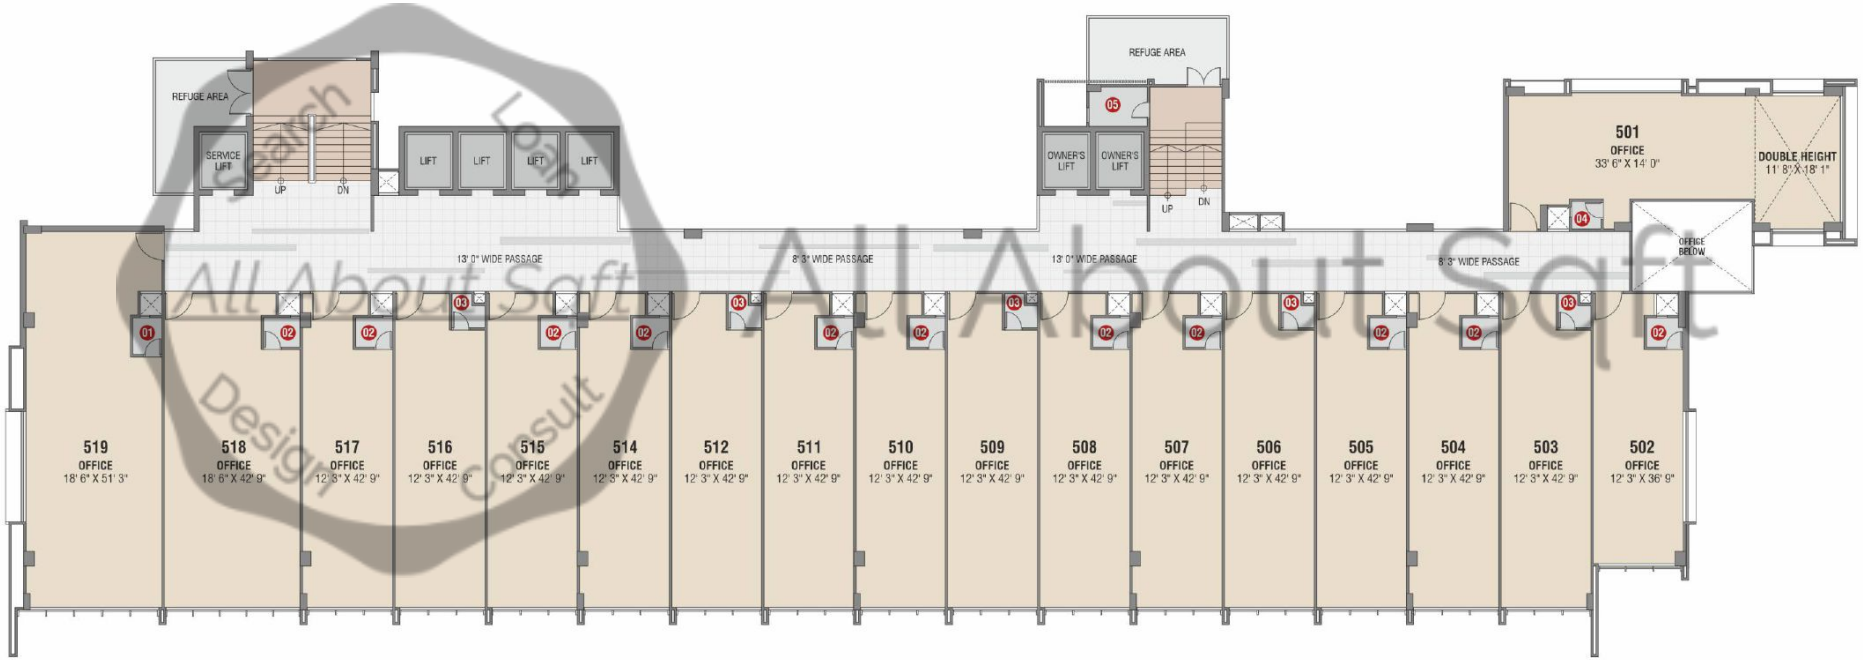

All About Saft Research Labs Design Consult
All About Saft

SIXTH
FLOOR PLAN

01	TOILET	(4' 0" X 5' 0")	04	TOILET	(4' 0" X 3' 9")
02	TOILET	(5' 0" X 4' 0")	05	COMMON TOILET	(8' 0" X 5' 4")
03	TOILET	(5' 0" X 4' 6")			

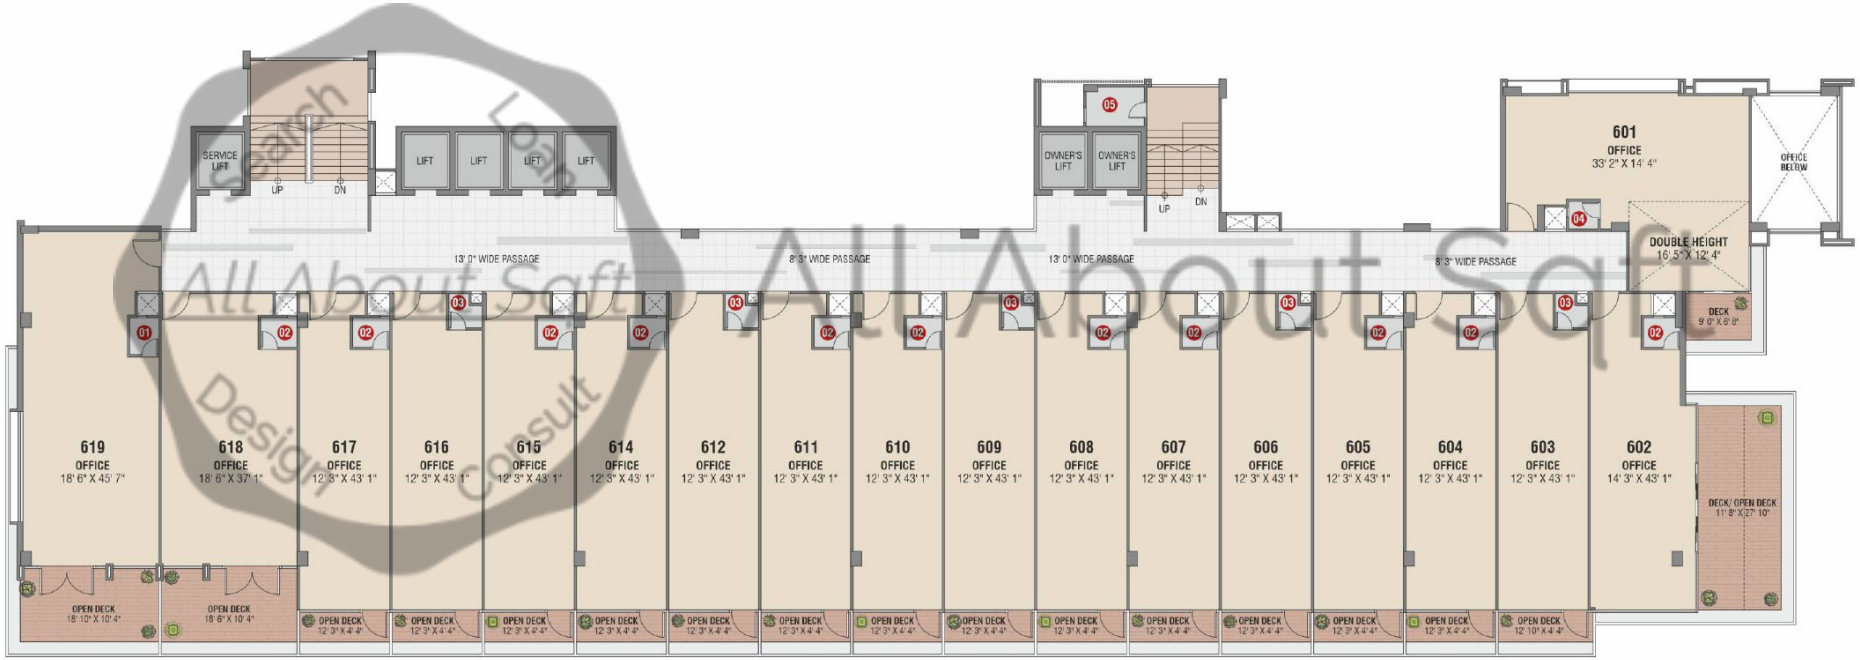

Research Labs All About Saft Design Consult All About Saft

SEVENTH
FLOOR PLAN

01	TOILET	(4' 0" X 5' 0")	04	TOILET	(4' 0" X 3' 9")
02	TOILET	(5' 0" X 4' 0")	05	COMMON TOILET	(8' 0" X 5' 4")
03	TOILET	(5' 0" X 4' 6")			

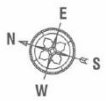

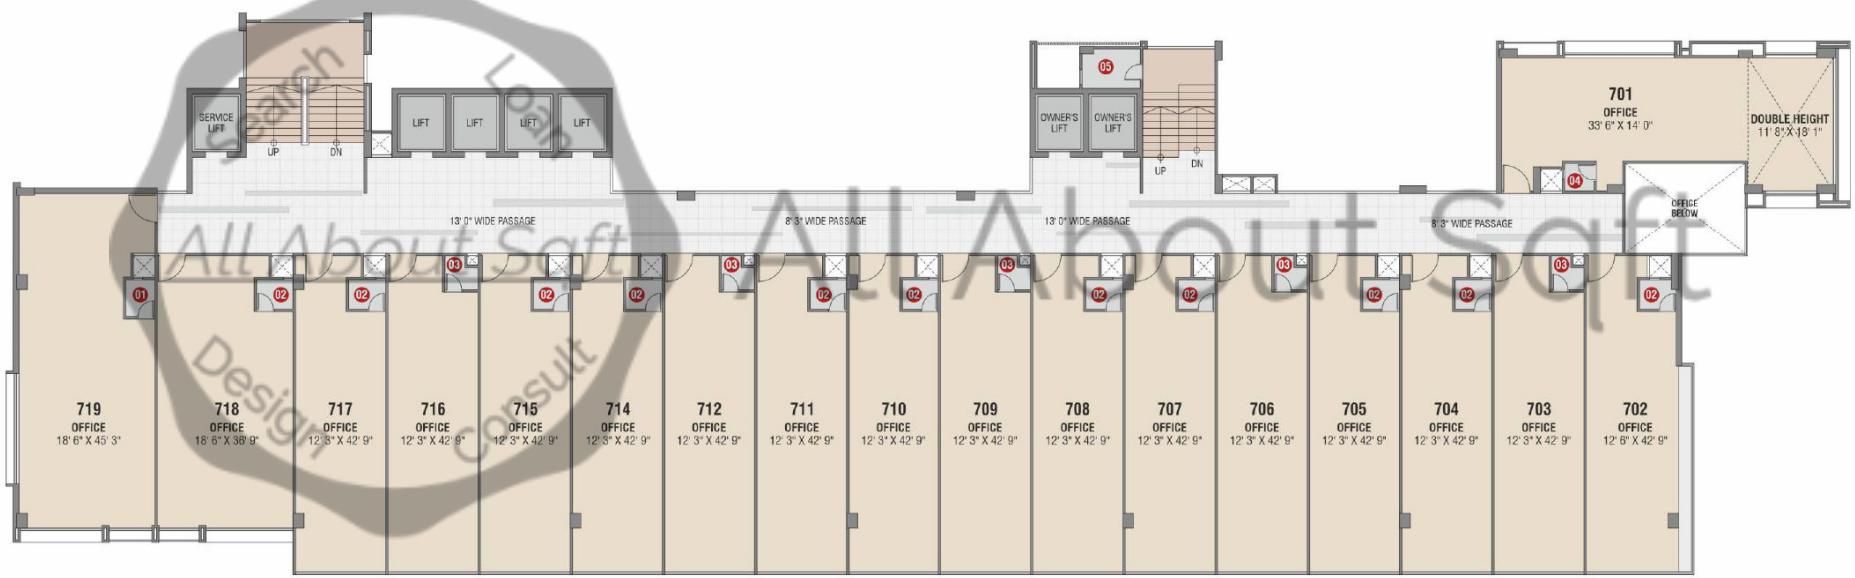

Research Labs All About Saft Design Consult All About Saft

EIGHTH
FLOOR PLAN

01	TOILET	(4' 0" X 5' 0")	04	TOILET	(6' 0" X 4' 0")
02	TOILET	(5' 0" X 4' 0")	05	TOILET	(4' 0" X 3' 9")
03	TOILET	(5' 0" X 4' 6")	06	COMMON TOILET	(8' 0" X 5' 4")

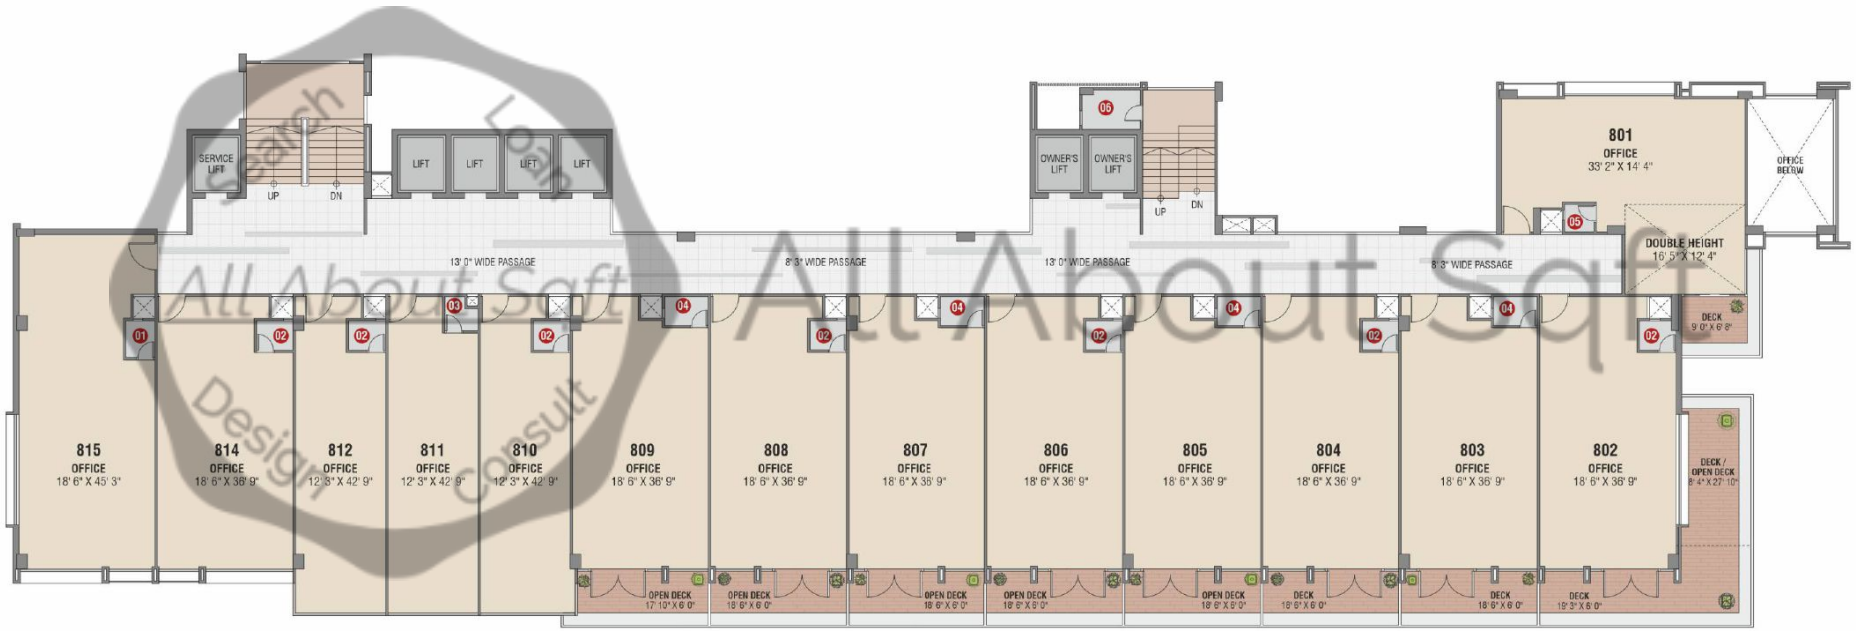

Research Lab All About Saft Design Consult All About Saft

NINTH
FLOOR PLAN

01	TOILET	(4' 0" X 5' 0")	04	TOILET	(6' 0" X 4' 0")
02	TOILET	(5' 0" X 4' 0")	05	TOILET	(4' 0" X 3' 9")
03	TOILET	(5' 0" X 4' 6")	06	COMMON TOILET	(8' 0" X 5' 4")

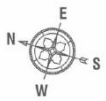

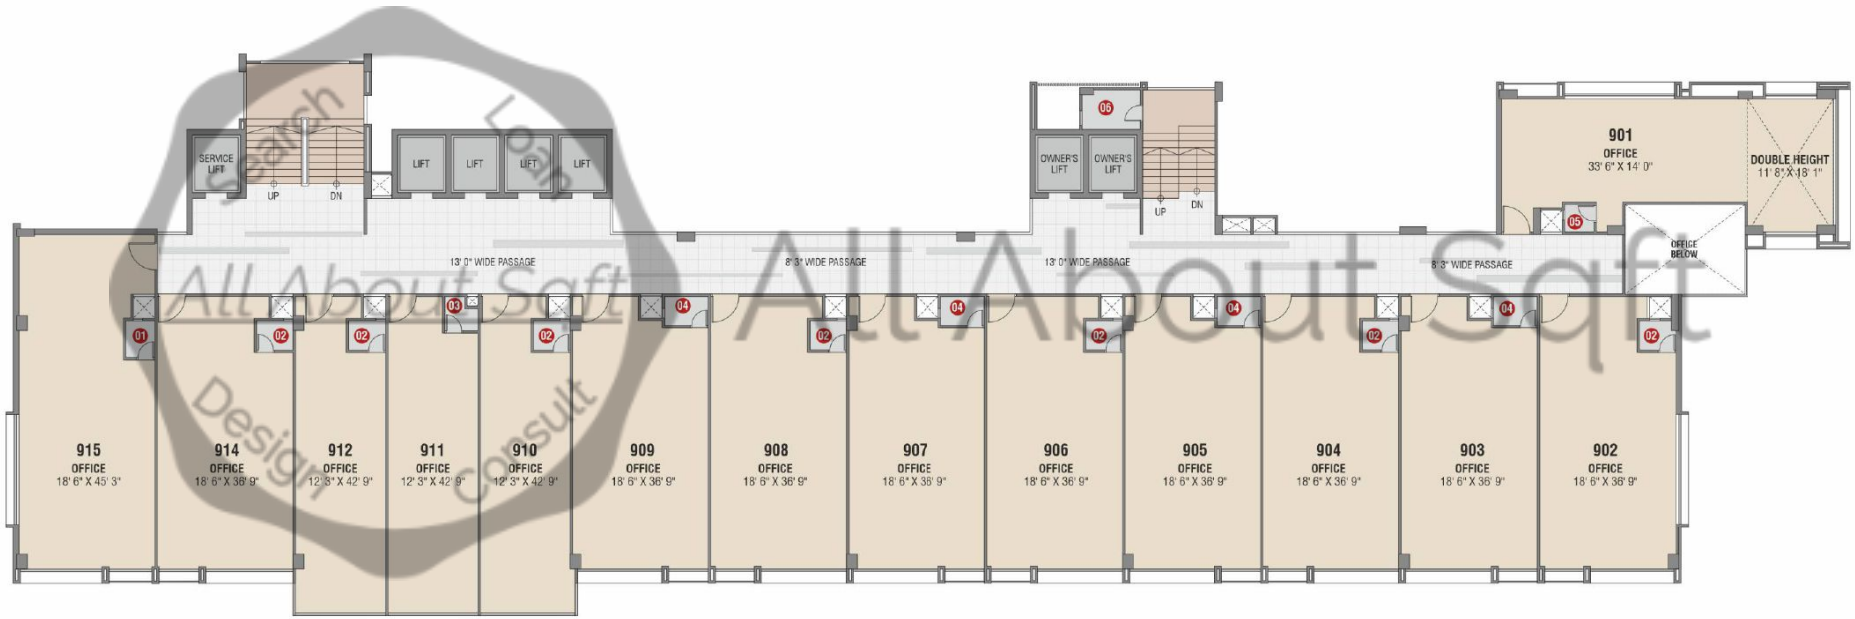

Research Labs
All About Saft
Design Consult
All About Saft

TENTH
FLOOR PLAN

01	TOILET	(4' 0" X 5' 0")	04	TOILET	(4' 0" X 3' 9")
02	TOILET	(5' 0" X 4' 0")	05	COMMON TOILET	(8' 0" X 5' 4")
03	TOILET	(6' 0" X 4' 0")			

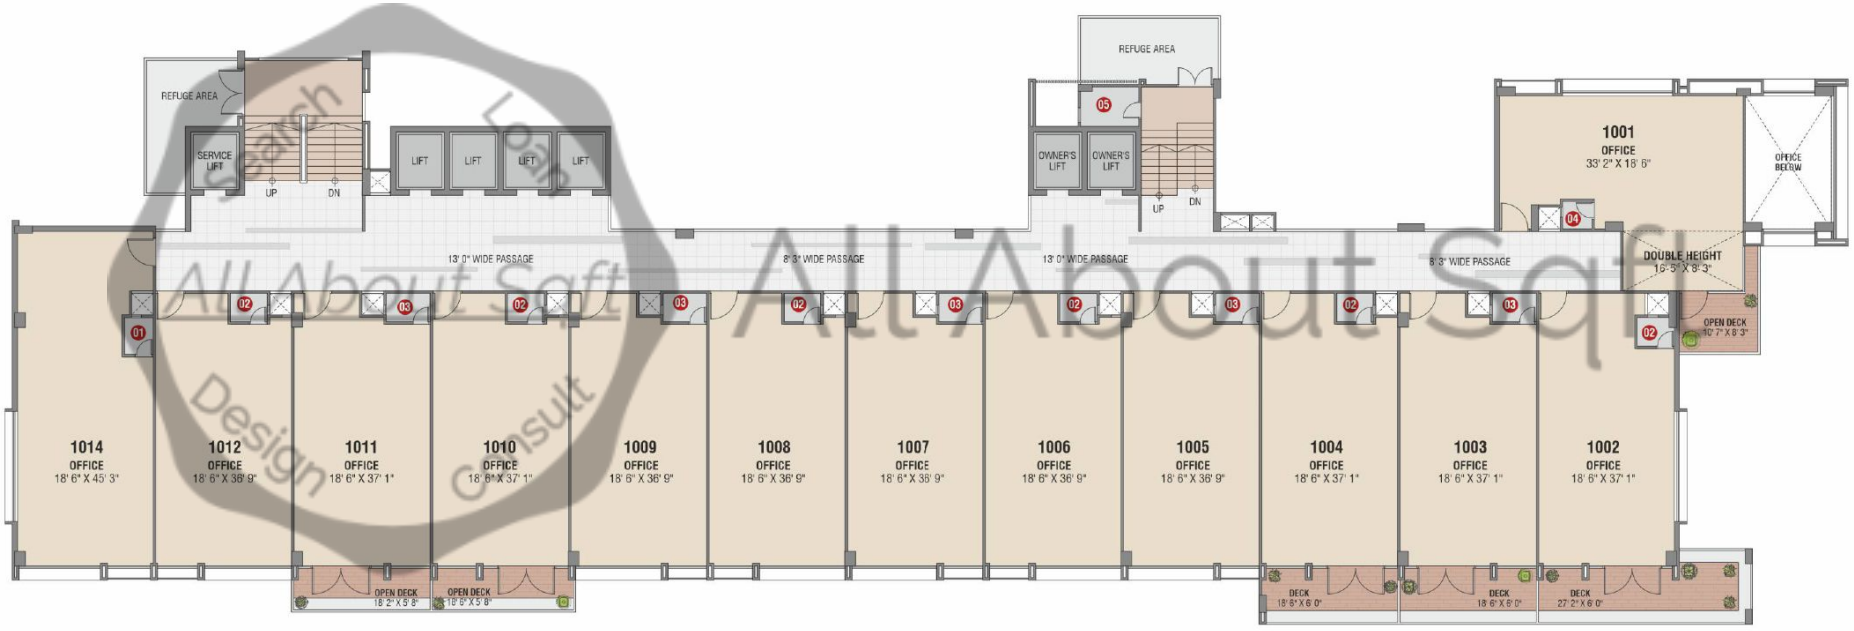

All About Saft Design Consult

ELEVENTH
FLOOR PLAN

01	TOILET	(4' 0" X 5' 0")	04	TOILET	(4' 0" X 3' 9")
02	TOILET	(5' 0" X 4' 0")	05	COMMON TOILET	(8' 0" X 5' 4")
03	TOILET	(6' 0" X 4' 0")			

All About Saft
Search Learn Design Consult